


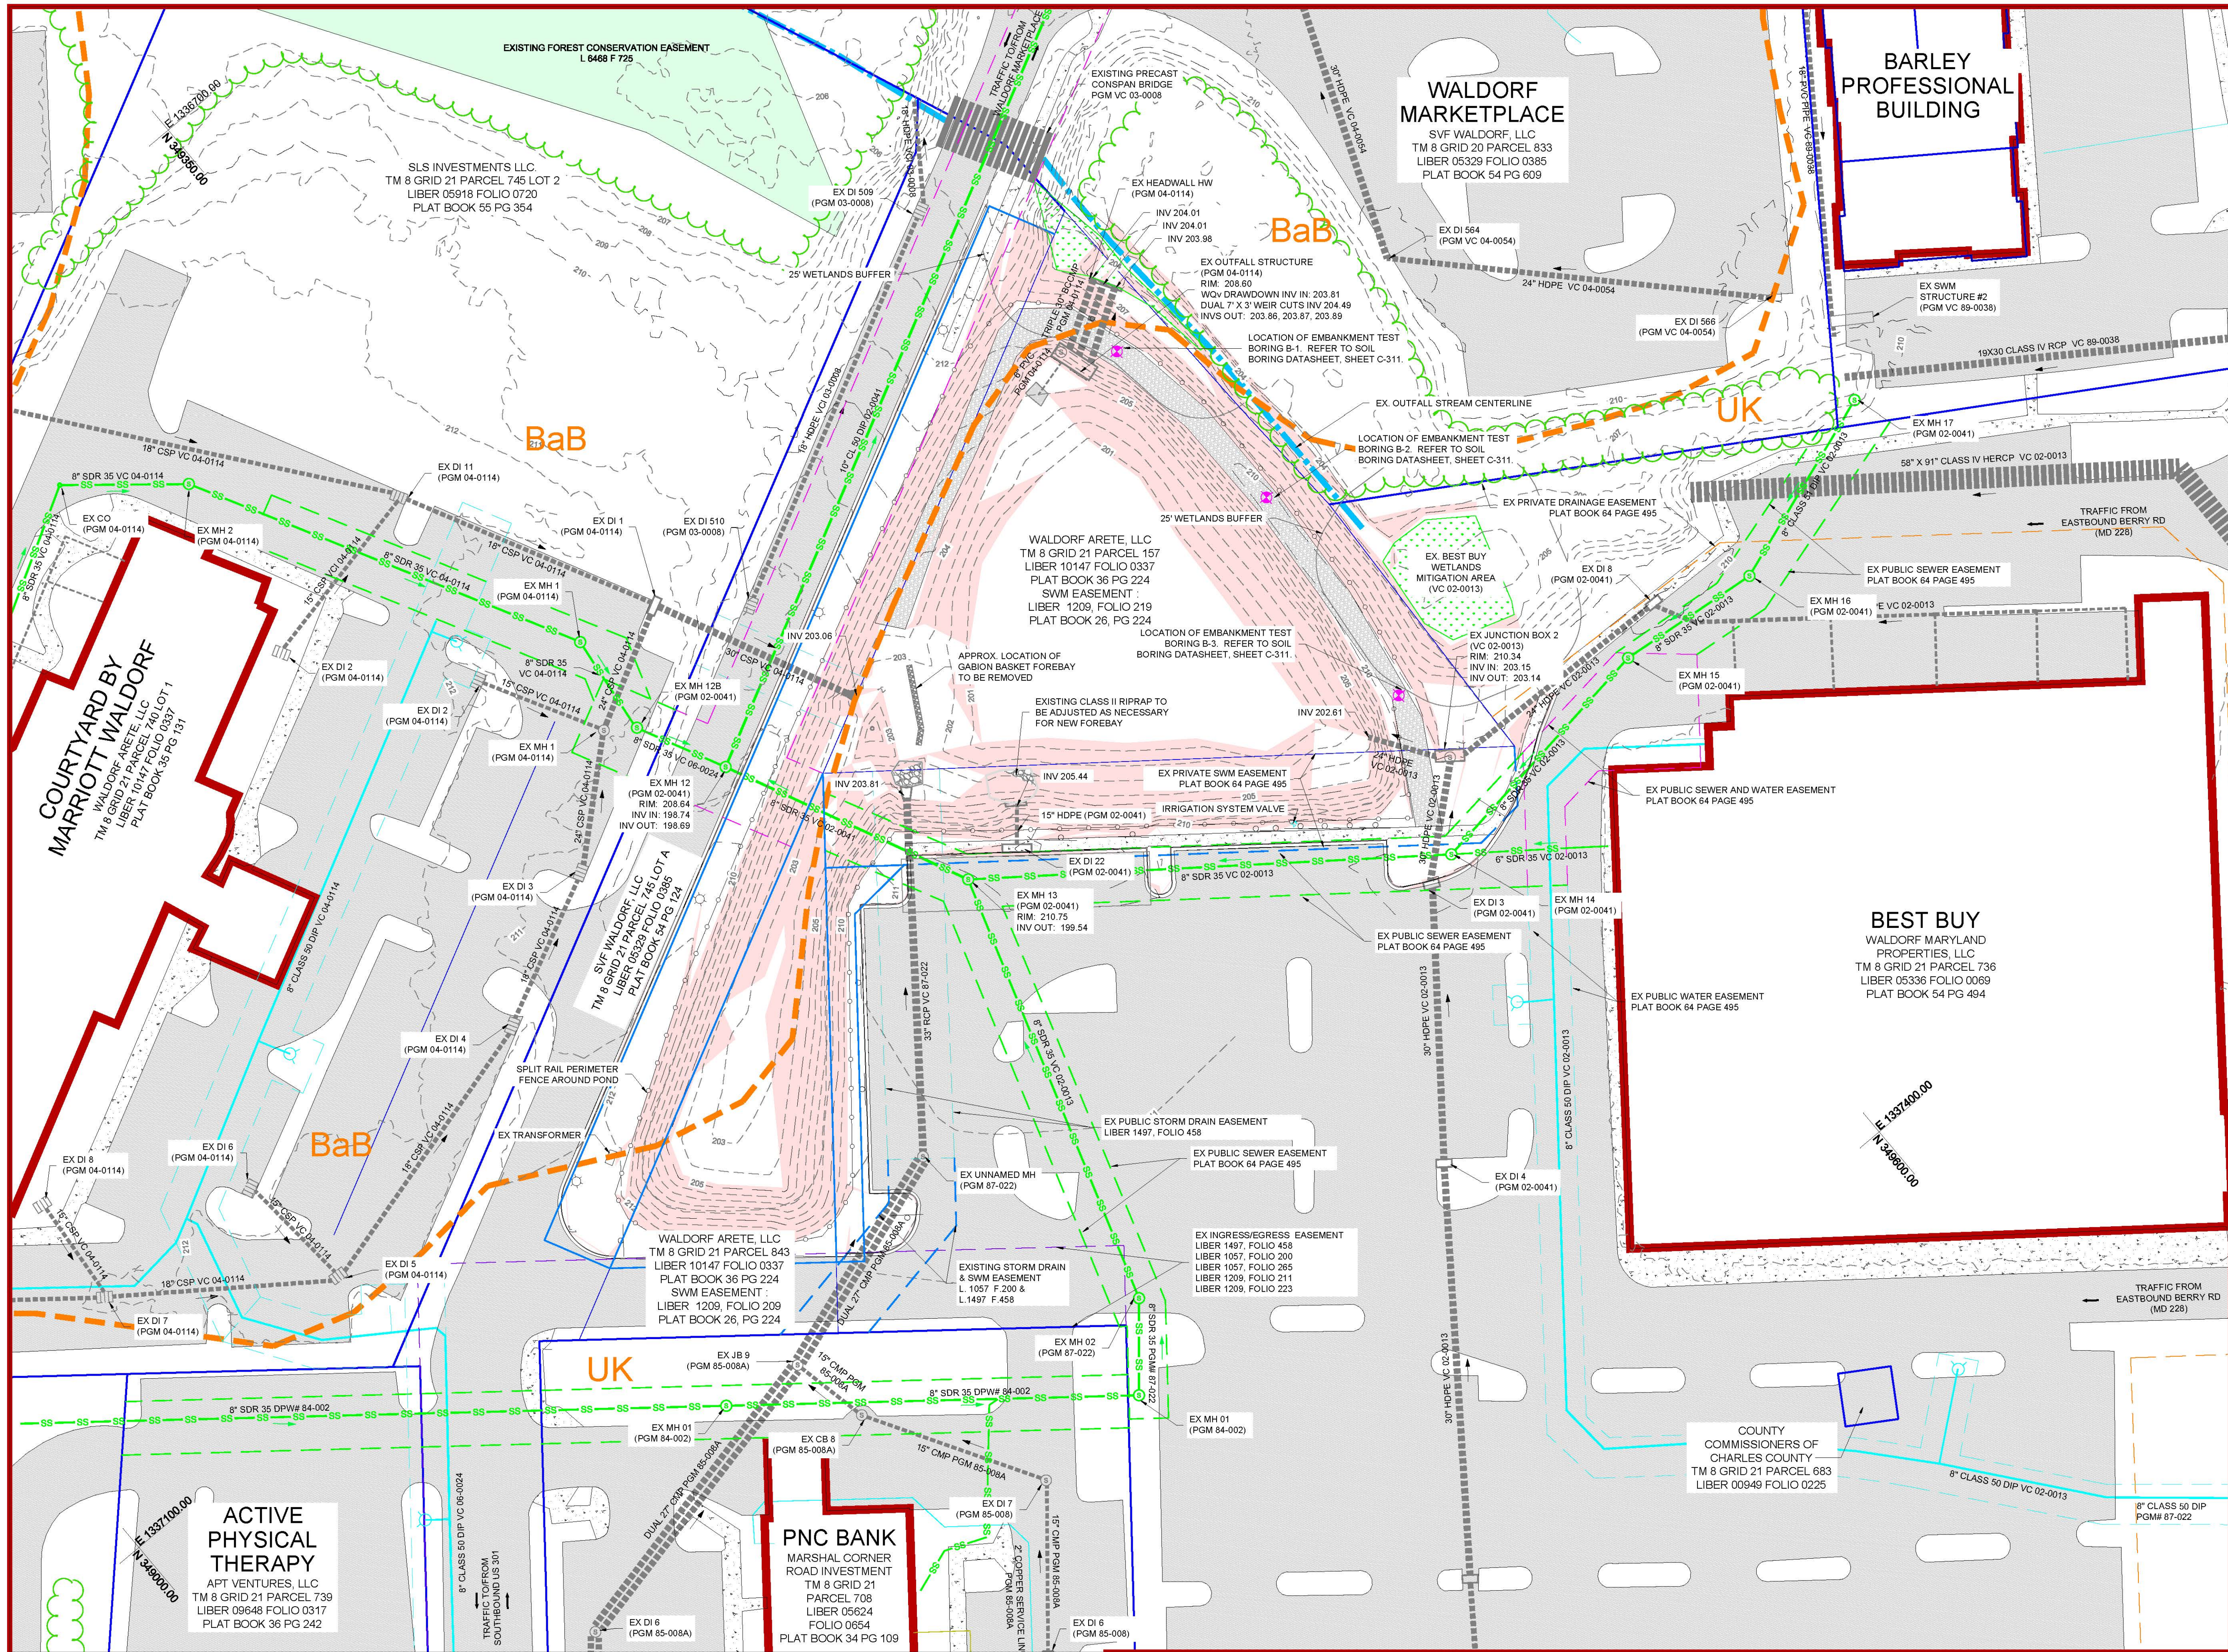

SHEET LEGEND


Areas with Slopes > 15%

SOILS DATA TABLE

SYMBOL	DESCRIPTION	HSG	Kw
BaB	Beltsville Silt Loam	C	0.37
UK	Urban Land	D	N/A

NOTES:

- 1) ALL EXISTING STORM DRAIN PIPES LEADING TO THE FACILITY ARE TO REMAIN.
- 2) THE EXISTING OUTFALL STRUCTURE IS TO REMAIN.
- 3) SOIL BORING DATASHEETS PRESENTED ON SHEET C-311

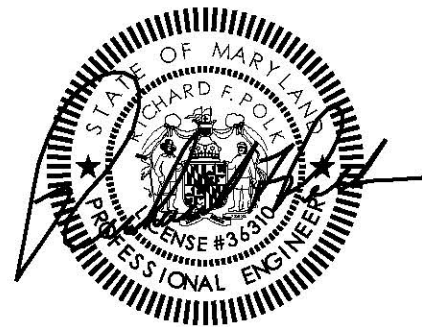

PROFESSIONAL CERTIFICATION:

I HEREBY CERTIFY THAT THESE DOCUMENTS WERE PREPARED OR APPROVED BY ME, AND THAT I AM A DULY LICENSED PROFESSIONAL ENGINEER UNDER THE LAWS OF THE STATE OF MARYLAND.
LICENSE NO. 36310, EXPIRATION DATE: 11/17/2020.

CHARLES COUNTY GOVERNMENT
DEPARTMENT OF PLANNING AND GROWTH MANAGEMENT
DEVELOPMENT SERVICES DEPARTMENT

			REMARKS OR CONDITIONS
GRADING	CONSTRUCTION	AS-BUILT	
ROADS	CONSTRUCTION	AS-BUILT	
STORM DRAINAGE	CONSTRUCTION	AS-BUILT	
STORMWATER MANAGEMENT	CONSTRUCTION	AS-BUILT	
WATER	CONSTRUCTION	AS-BUILT	
SEWER	CONSTRUCTION	AS-BUILT	
OTHER	CONSTRUCTION	AS-BUILT	

SIGNED: _____ THIS PERMIT EXPIRES ON: _____
DATE: _____ DATE: _____

PROJECT DATA

DRAWN BY: WCS
CHECK BY: RP
WALDORF:
CHARLES COUNTY, MARYLAND
FILE NO.: LIBER 10147 FOLIO 337
T.M. NO.: TM 08 P 0157
DATE: 9/5/18
SCALE: 1" = 30'

18-077

PROJ. NO.

CE090518.DWG

File Name:

C-200

SHEET NO.

EX. CONDITIONS PLAN

REV. NO.	CONSTRUCTION REVISION	DATE

VISTA
DESIGN, INC.

Engineers • Architects • Surveyors • Landscape Architects
Land Planning Consultants • GIS Services
11634 Worcester Hwy, Shrewell, MD 21862
Ph. 410-352-3874 • www.vistadesigninc.com